North Tunnel Layout

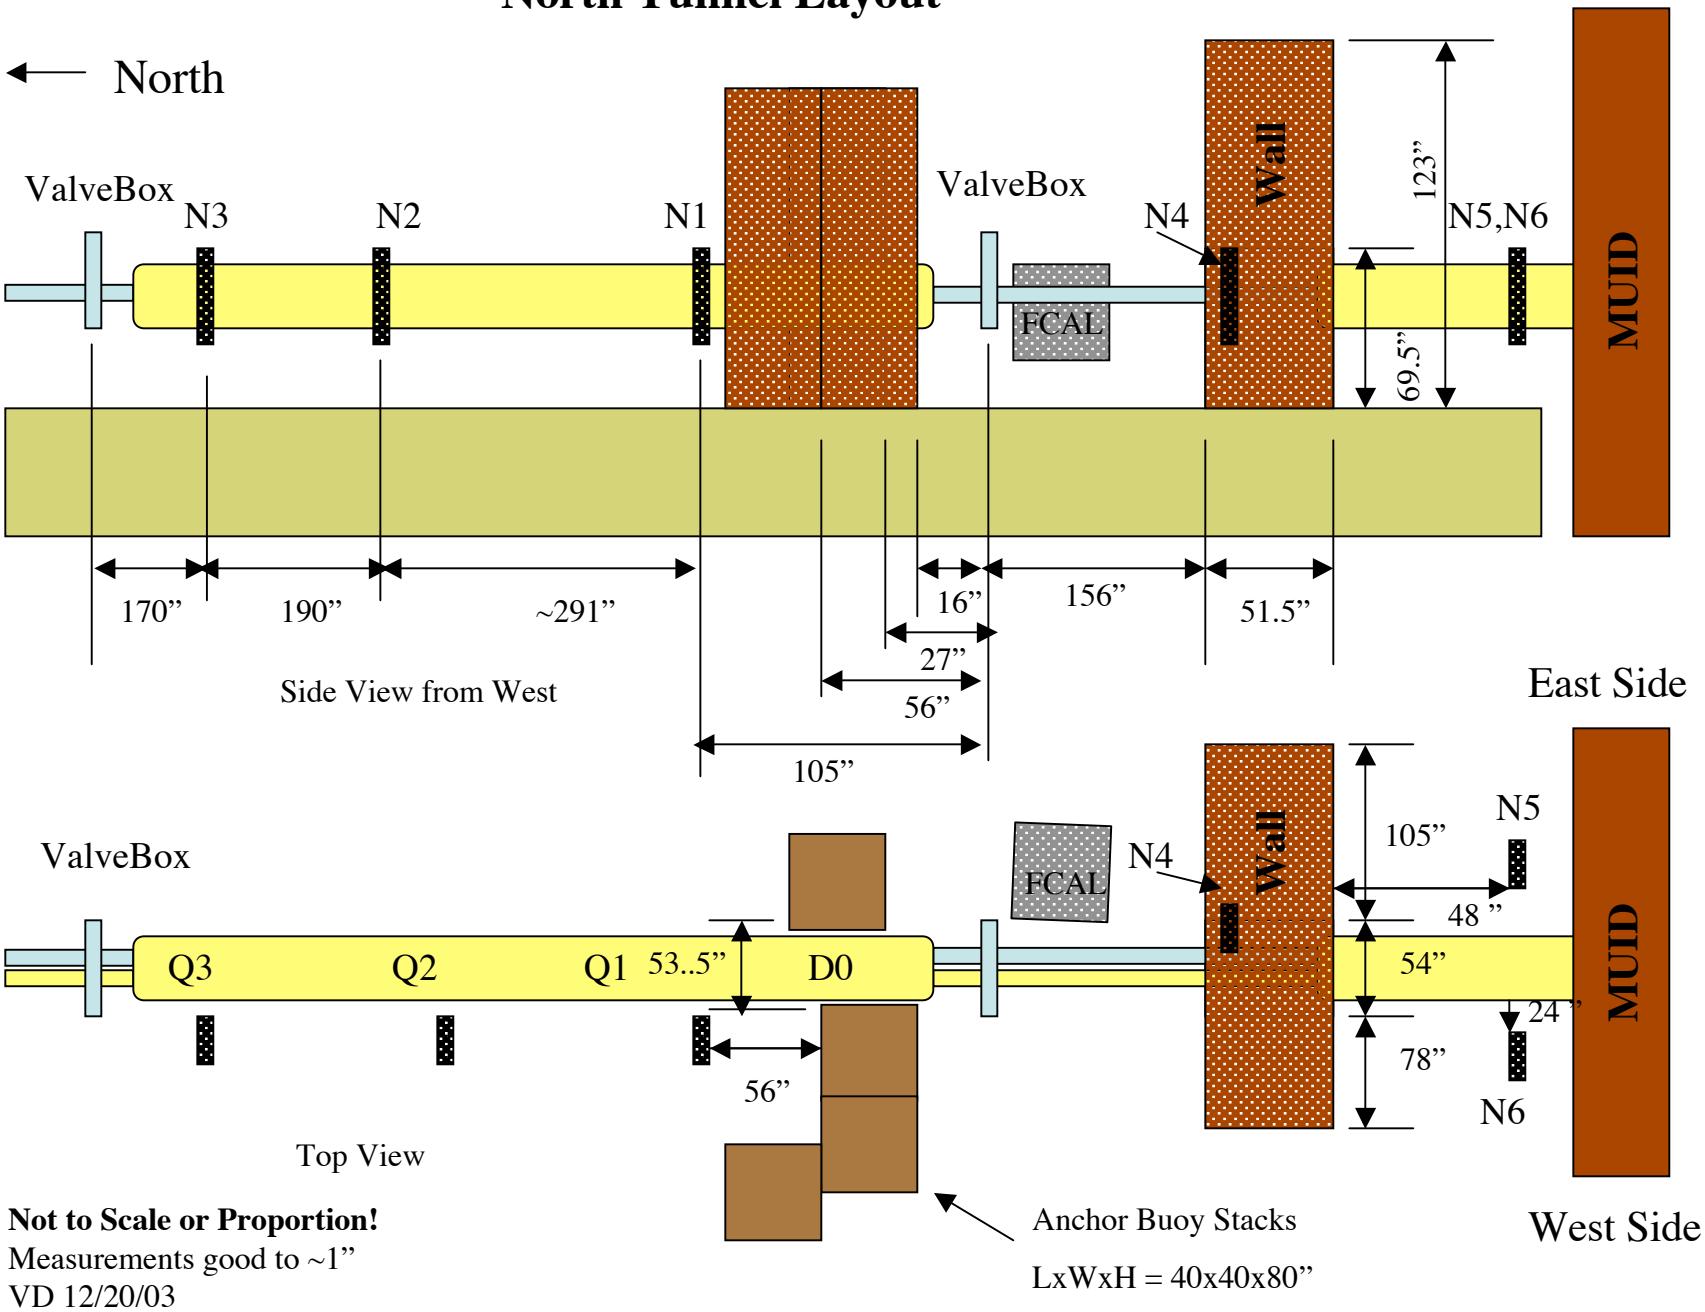

Not to Scale or Proportion!
Measurements good to ~1”
VD 12/20/03

North Tunnel

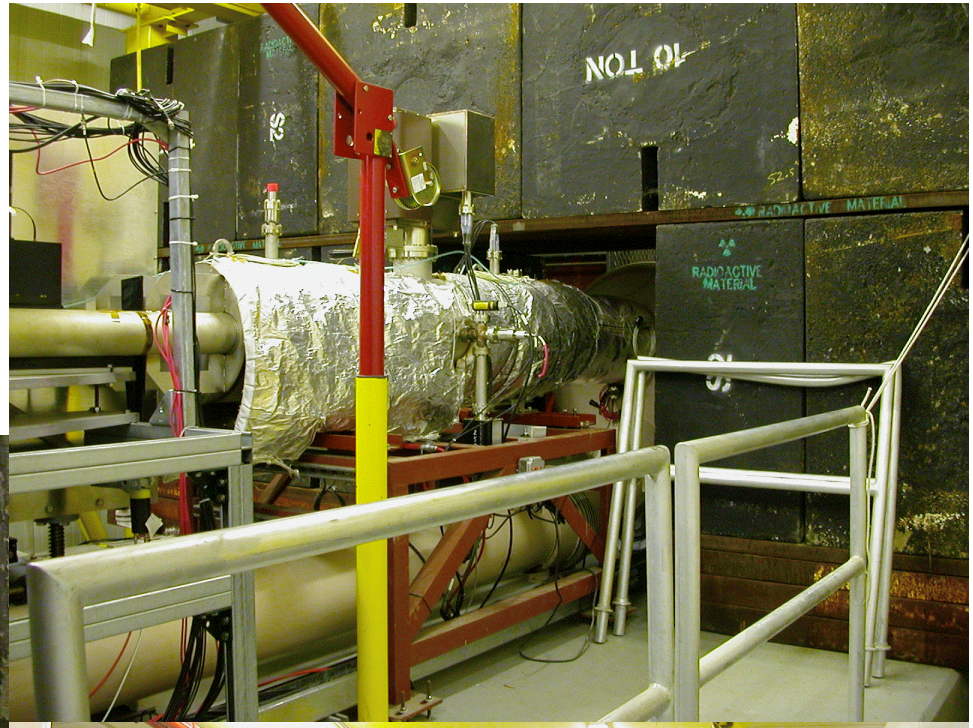

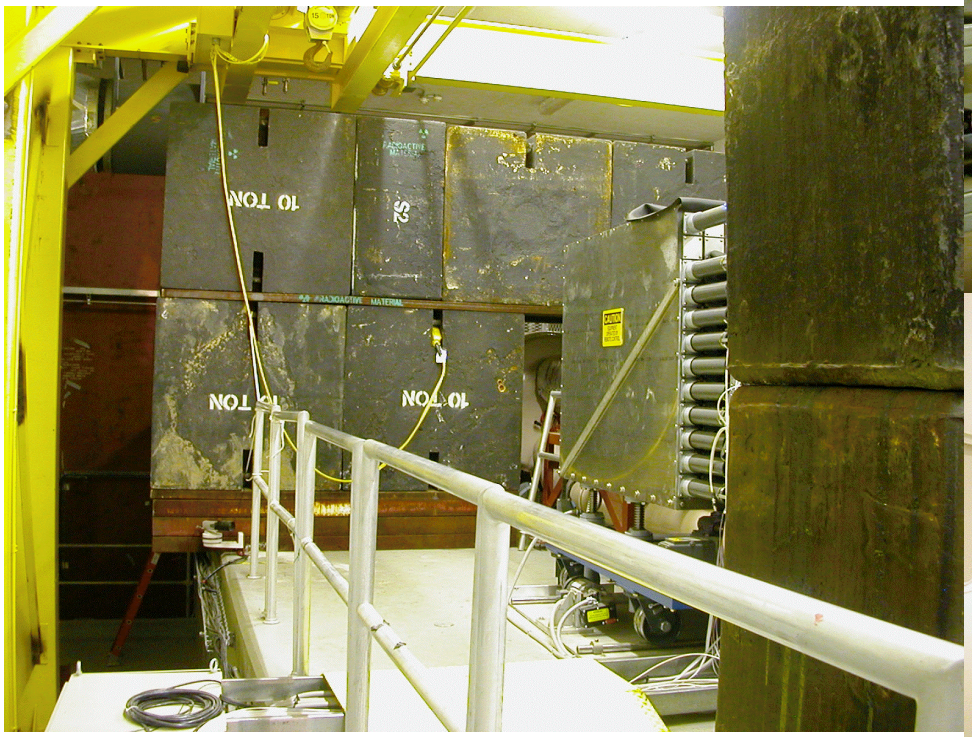

East Side

West Side

South Tunnel Layout

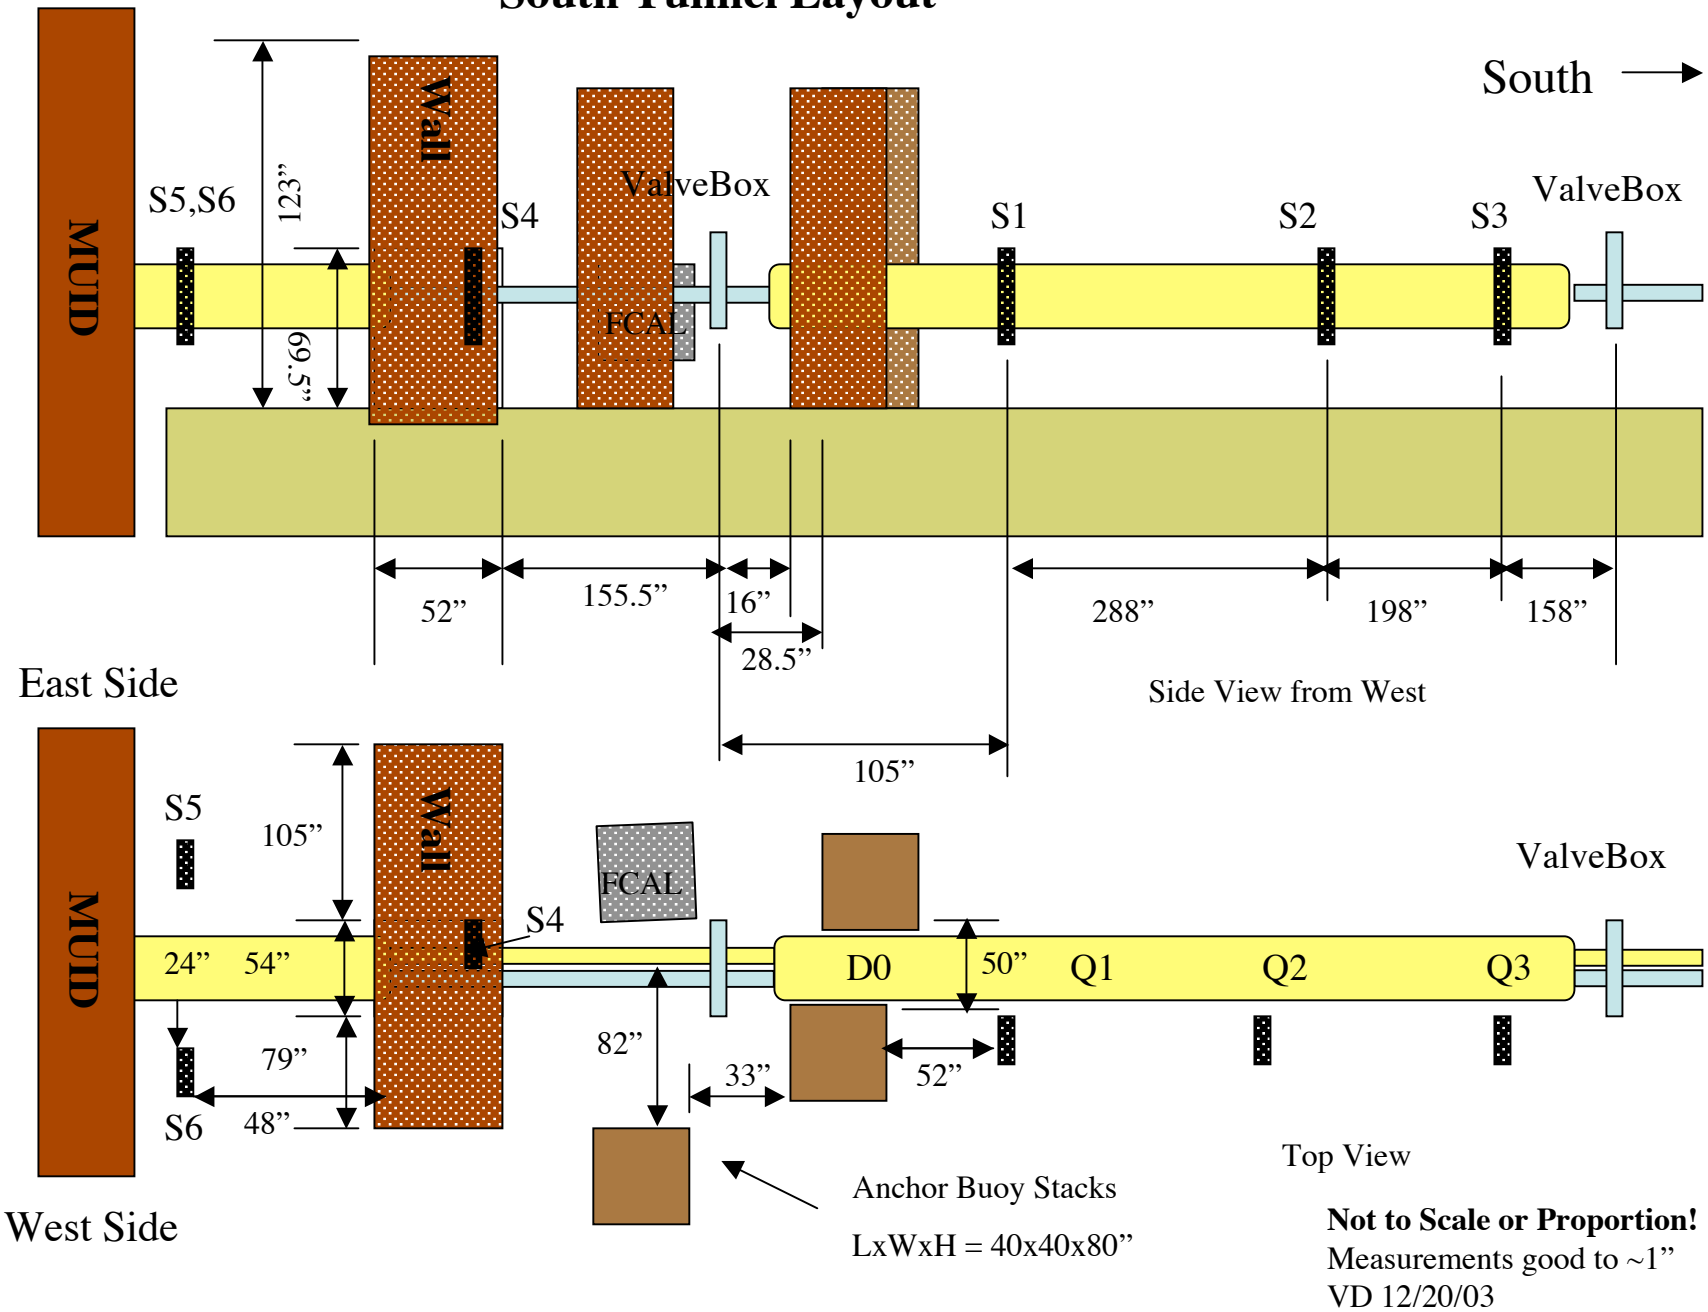

Not to Scale or Proportion!
Measurements good to ~1”
VD 12/20/03

South Tunnel

East Side

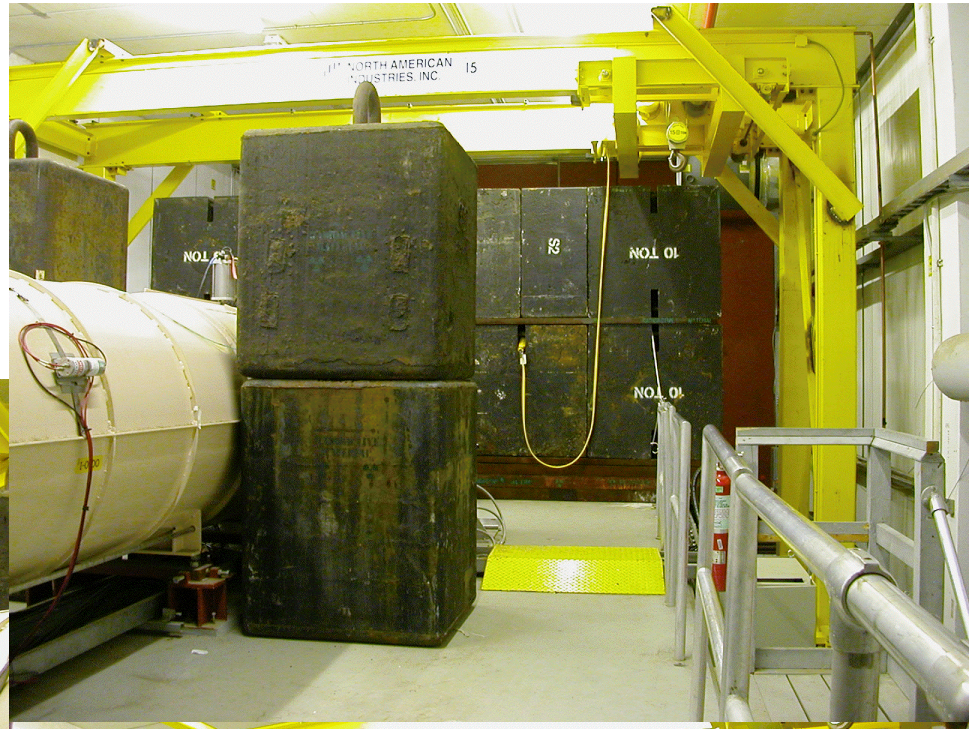

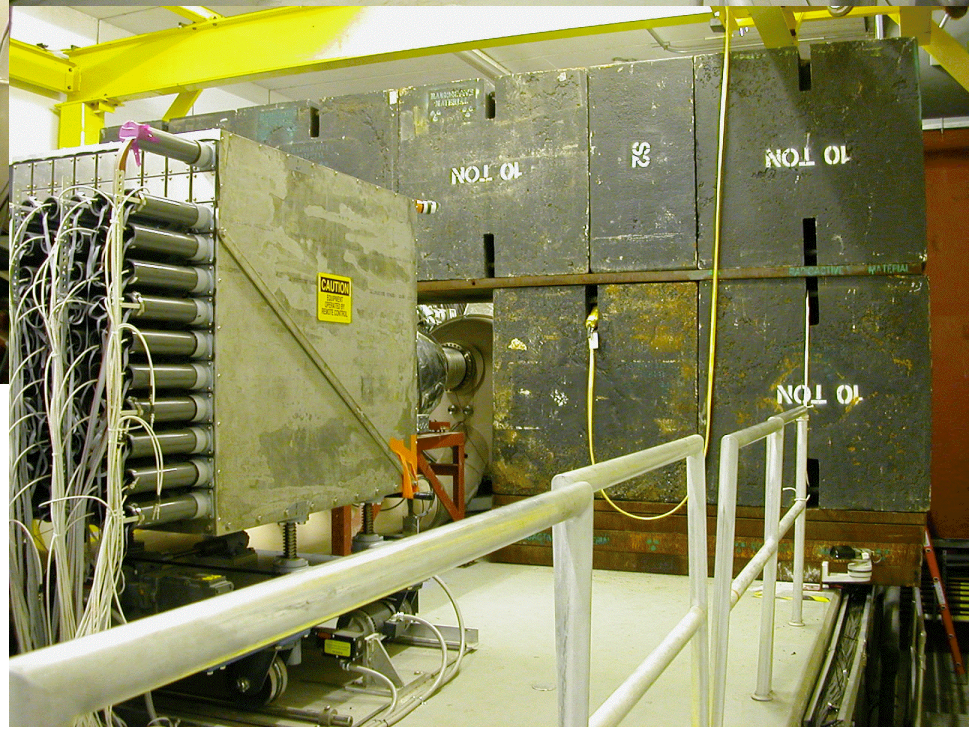

West Side